Drawing Number: HOR/075243/SD/03 | Rev. 0

Phase 4

Grange Road

05/07/24 - 18/07/24

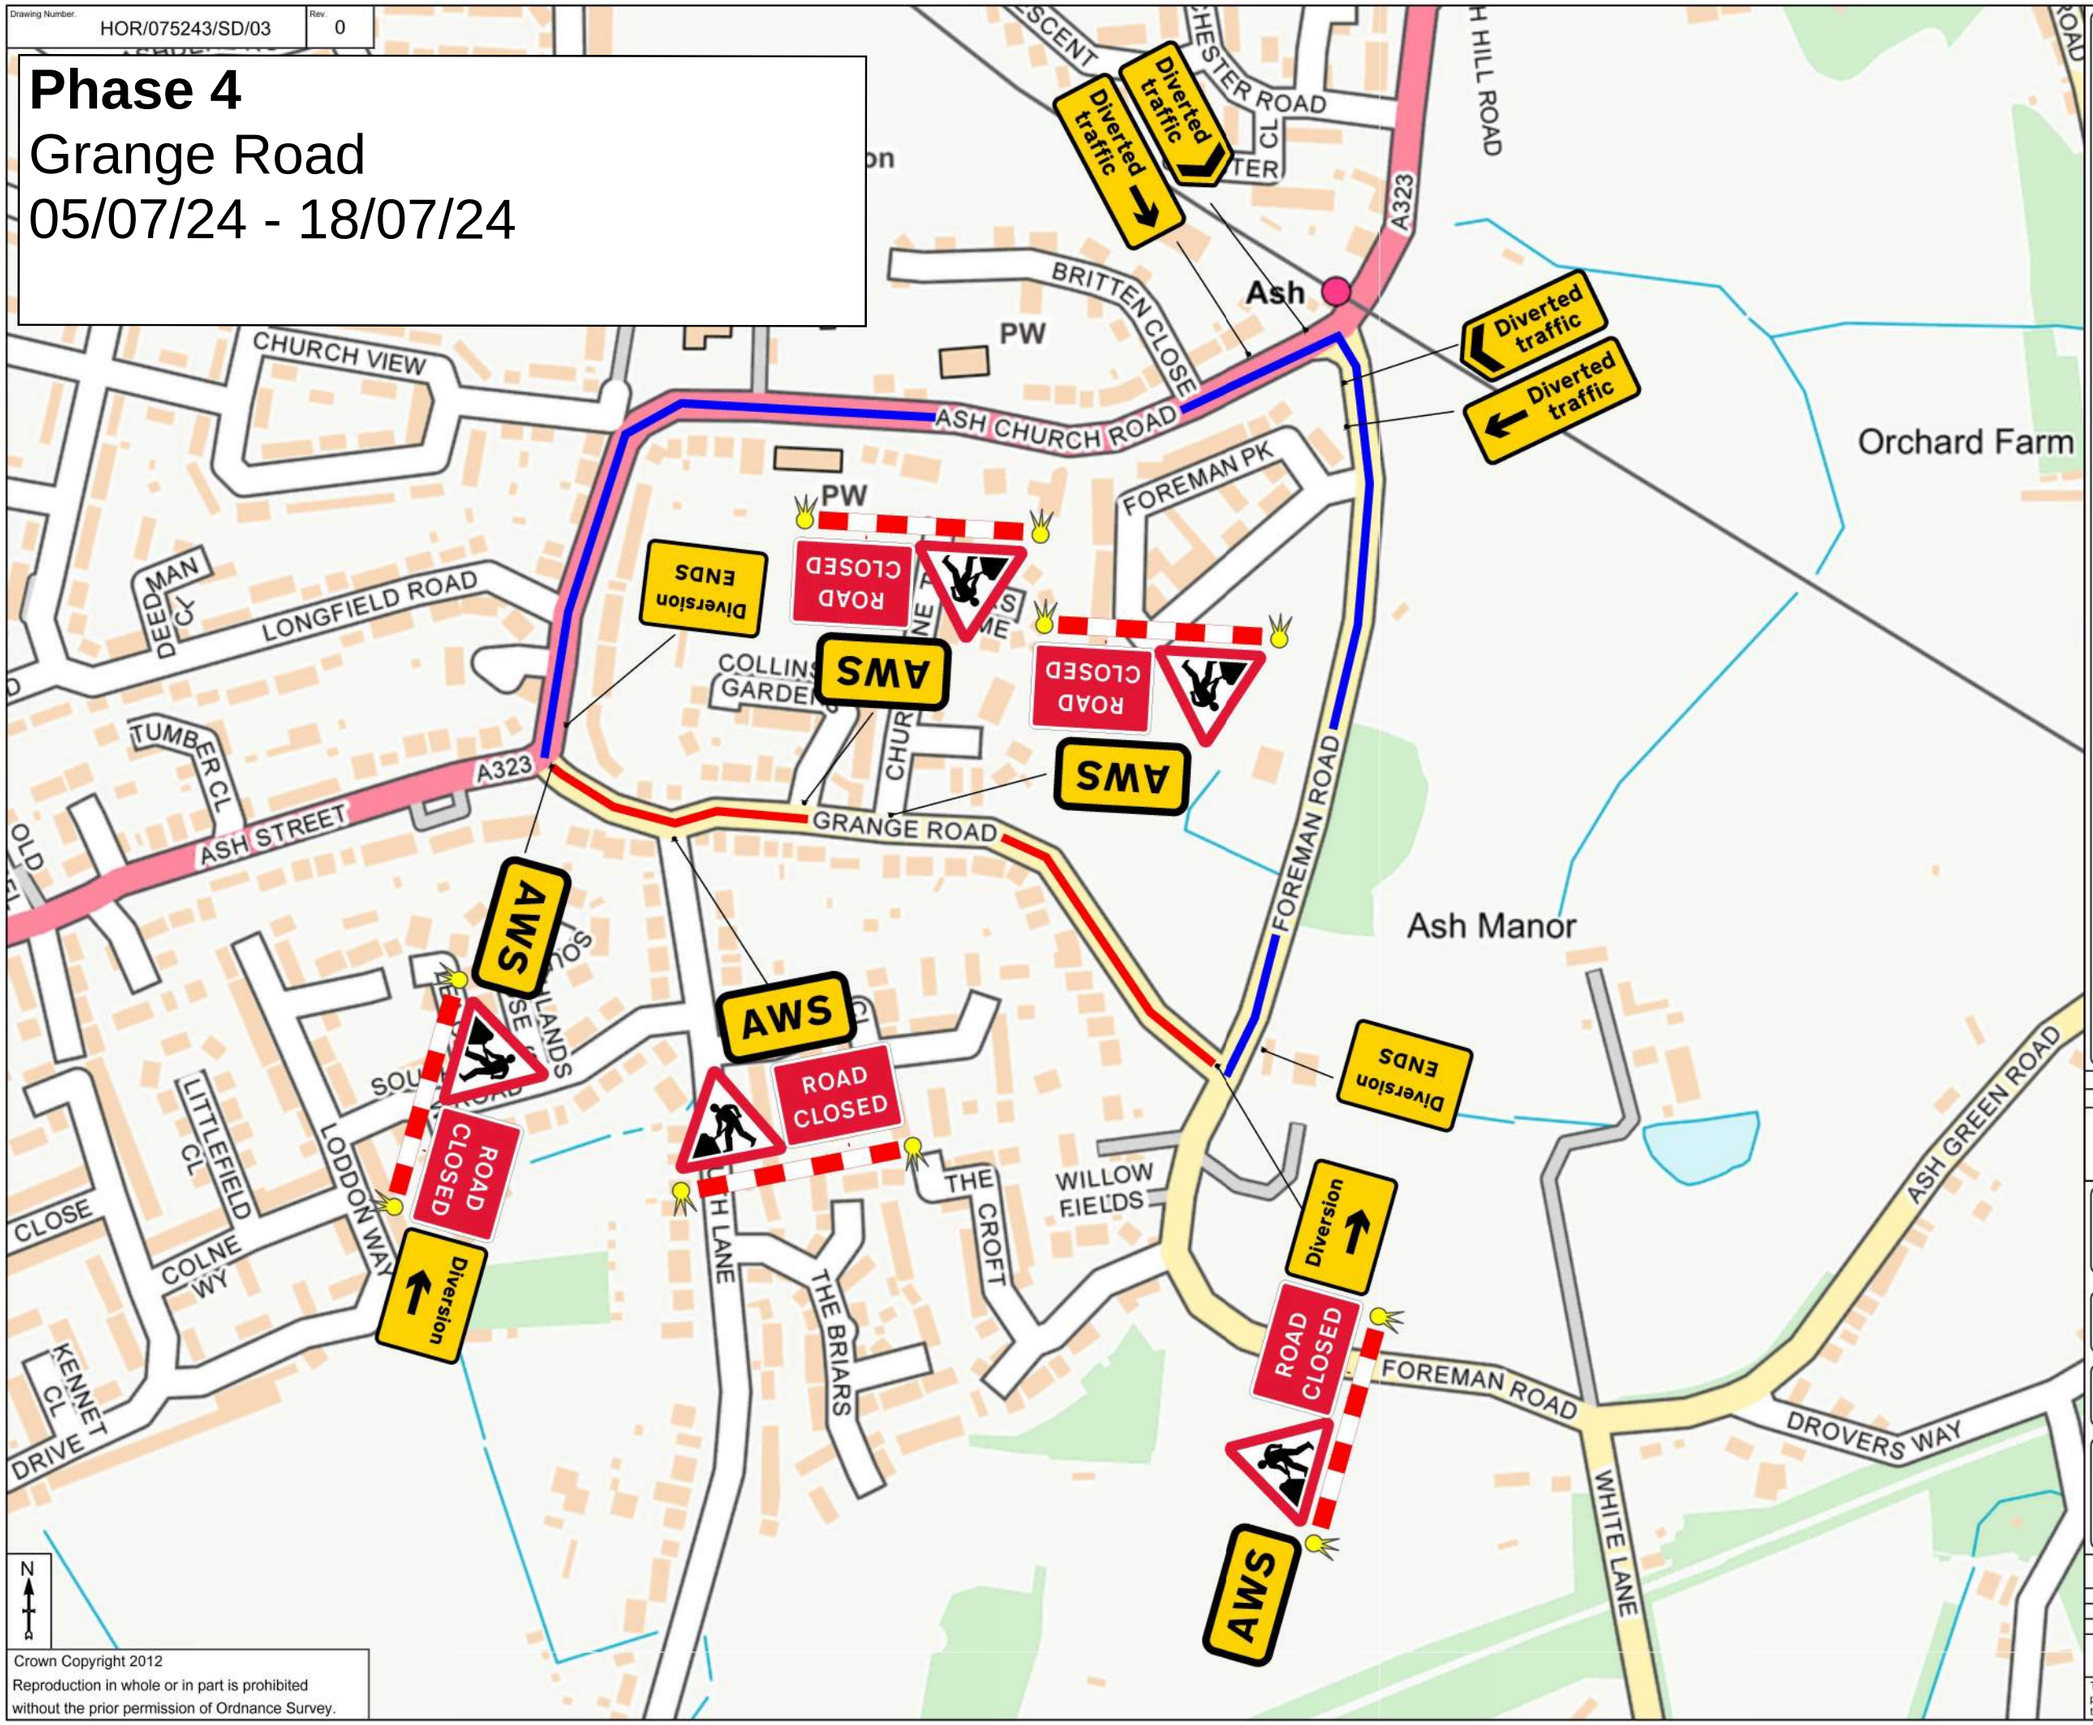

Notes

1. All dimensions are in metres unless otherwise stated.
2. All traffic management to comply with Chapter 8 and any updates, and Safety at street works and roadwork's (A code of practice)
3. All road markings and signs to be as per the Traffic Signs Regulations and General Directions 2016.
4. All permanent traffic signals will be bagged and switch off, at all times that temporary traffic signals are being used. This should be done with approval from said authority

Key

- Road Closure Point
- Diversion Route
- Access Only
- Sign
- Traffic Cone
- Cone Lamp
- Pedestrian Barrier

		Date Drawn		Surveyed	Drawn	Checked	Approved
		24-07-2023		--	SD	MC	MC

MLP Traffic Ltd.
Millpond farm,
Garboldisham,
Norfolk,
IP22 2SP
Tel: 0330 016 96 96

Client: VolkerFitzpatrick

Project: Payment App

Drawing Title / Site Address: Forman Road, Ash, GU12 6LX, 489982 150791

Drawing Status

Scale.	NTS	DO NOT SCALE
Client no.		
Page No.	1 OF 1	
Drawing No.	HOR/075243/SD/03	Rev. 0

Crown Copyright 2012
Reproduction in whole or in part is prohibited without the prior permission of Ordnance Survey.

This drawing is not to be used in whole or part other than for the intended purpose and project as defined on this drawing. Refer to the contract for full terms and conditions.