


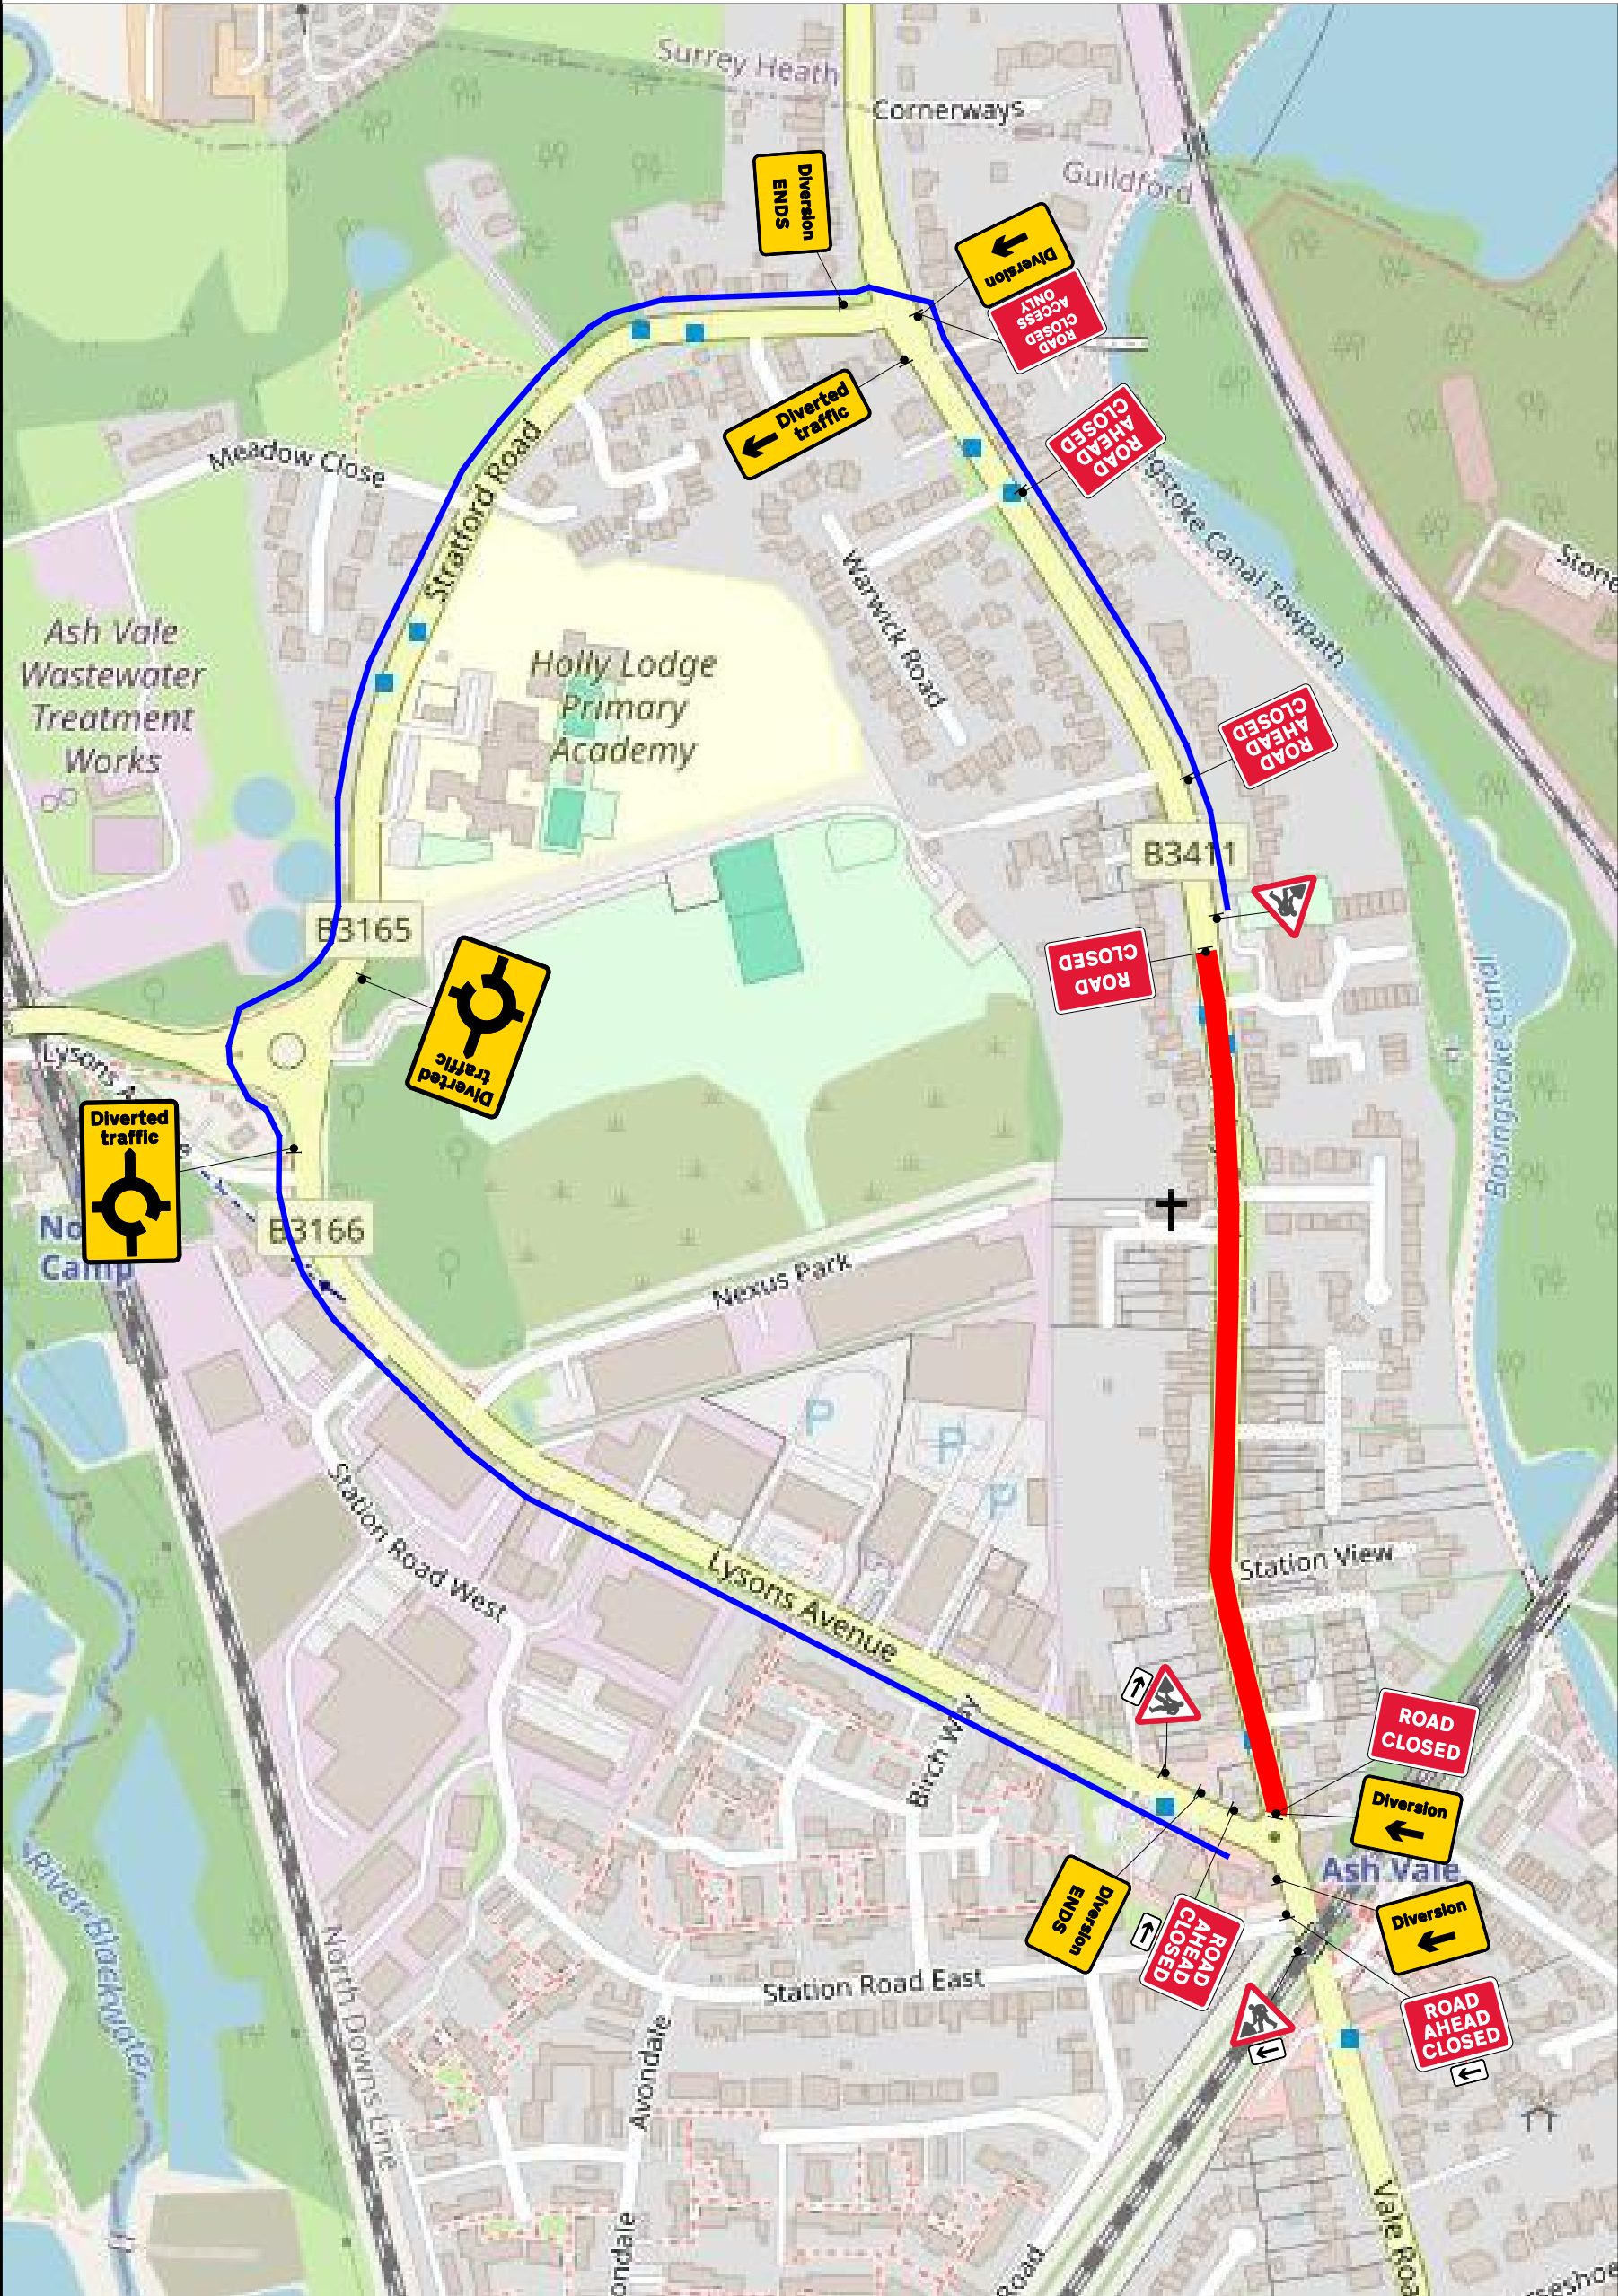

Site Address: Frimley Road Ash Vale GU12 5PE SOEMGT.TM 100089463
Client: 
Site Contact:
CPH Contact: tmdrawings@theclancygroup.co.uk
Date of works: T.B.A
Date drawn: 03/06/2026
Drawn by: BH
Drawing Requested By: Anna Burton
KEY — Diversion ○ Sign ■ ROAD CLOSURE
DIVERSION: frimley road lysons avenue stratford road frimley road and reverse
Drawing number: BH/8305